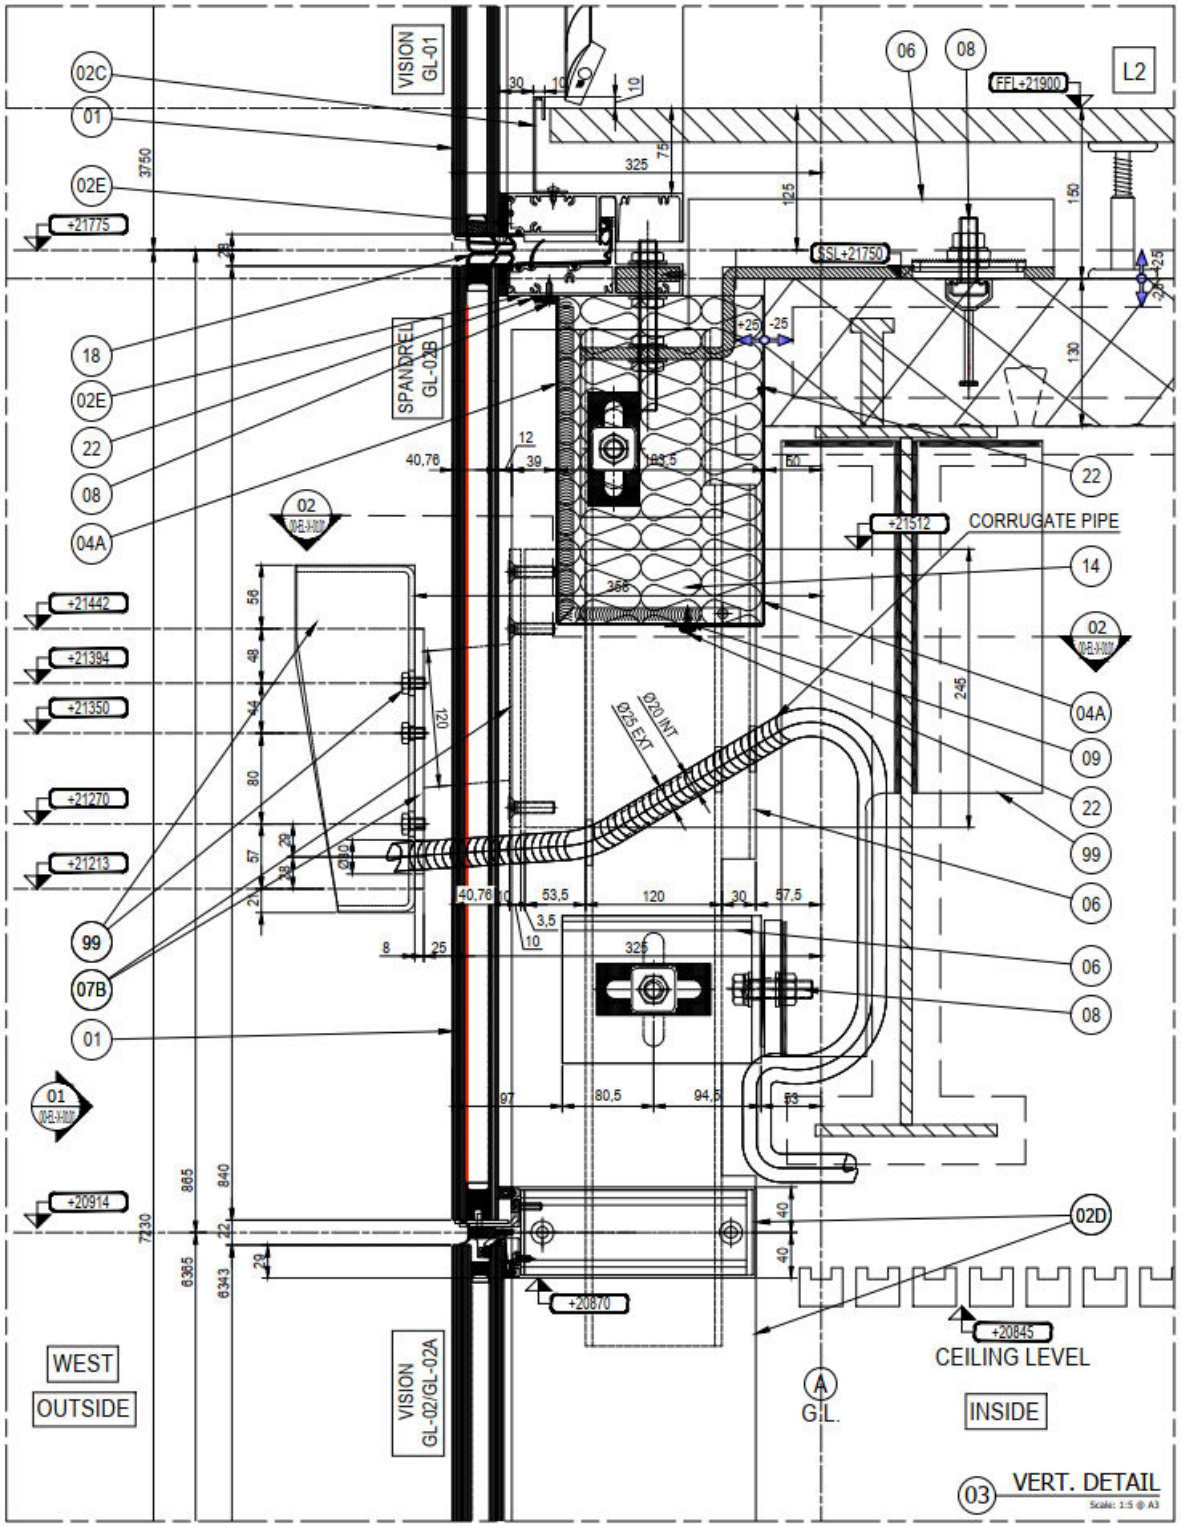

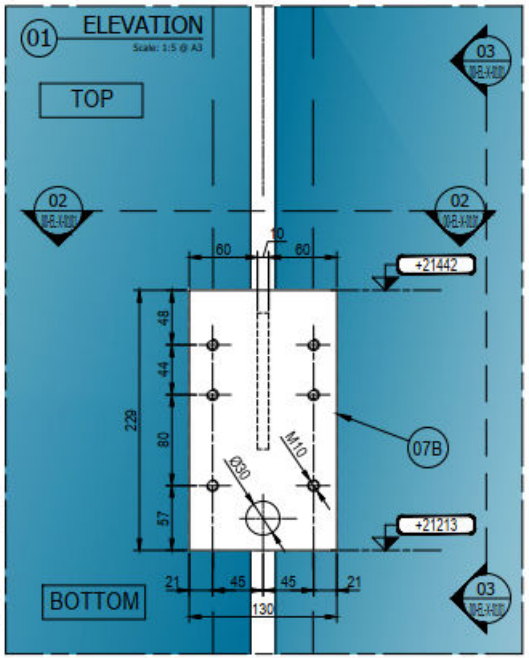

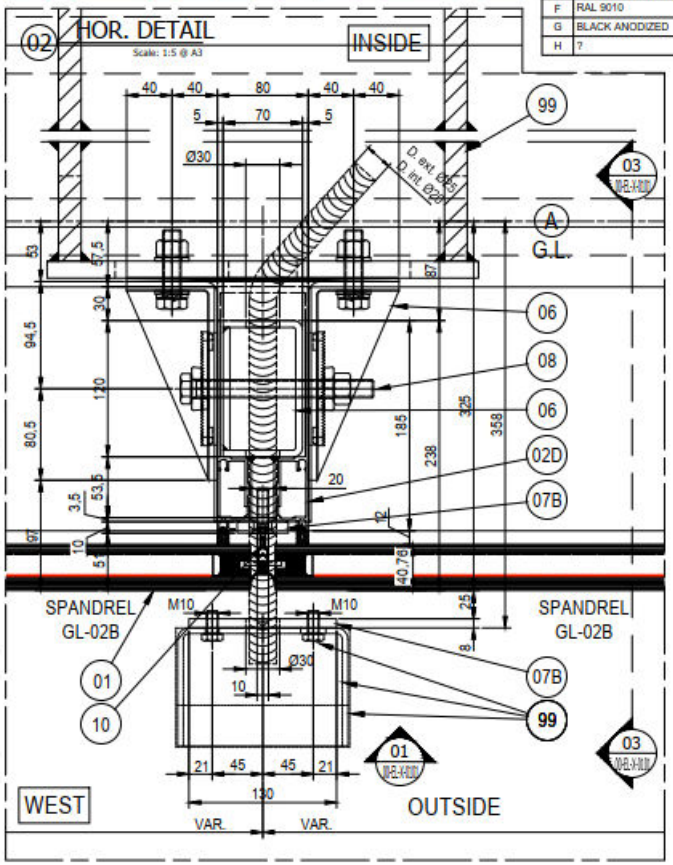

MATERIAL KEY LIST

01	GLASS - REFER GLASS SCHEDULE - DGU V60
02	ALUMINUM PROFILE
03	ALUMINUM SHEET
04	GALVANIZED STEEL SHEET
05	S/S SHEET
06	GALVANIZED FIXING BRACKET
07	S/S FIXING BRACKET
08	GALVANIZED BOLT, NUT, WASHER, RIVET
09	GALVANIZED SELF TAPPING SCREW
10	S/S BOLT, NUT, WASHER, RIVET
11	S/S SELF TAPPING SCREW
12	EXPANSION BOLT
13	INSULATION DENSITY 70 Kg/m3
14	FIRESTOP SLAB PARTITION 90 MIN
15	PLASTIC SHIMS
16	MEMBRANE
17	EPDM BLACK GASKET
18	BLACK GASKET
19	PLASTAZOTE LD45
20	BACKING ROD
21	BLACK STRUCTURAL SILICONE
22	BLACK SILICONE JOINT
23	PLASTERBOARD
24	PAINTED STEEL STRUCTURES
25	VENETIAN BLIND MOD.58 COLOUR "068/90339"
26	VENETIAN BLIND MOD.50 COLOUR "068/90339"
99	BY OTHERS

FINISHING KEY LIST

A	MILL FINISH
B	BLACK
C	RAL 7021
D	SILVER ANODIZED (183) - LINISHED - 70SMA-3200-B-XX-SA-X-0023
E	SILVER ANODIZED (183 CH+) - 70SMA-3200-B-XX-SA-X-0023
F	RAL 9010
G	BLACK ANODIZED
H	?