01 HORIZONTAL DETAIL
Scale 1:5

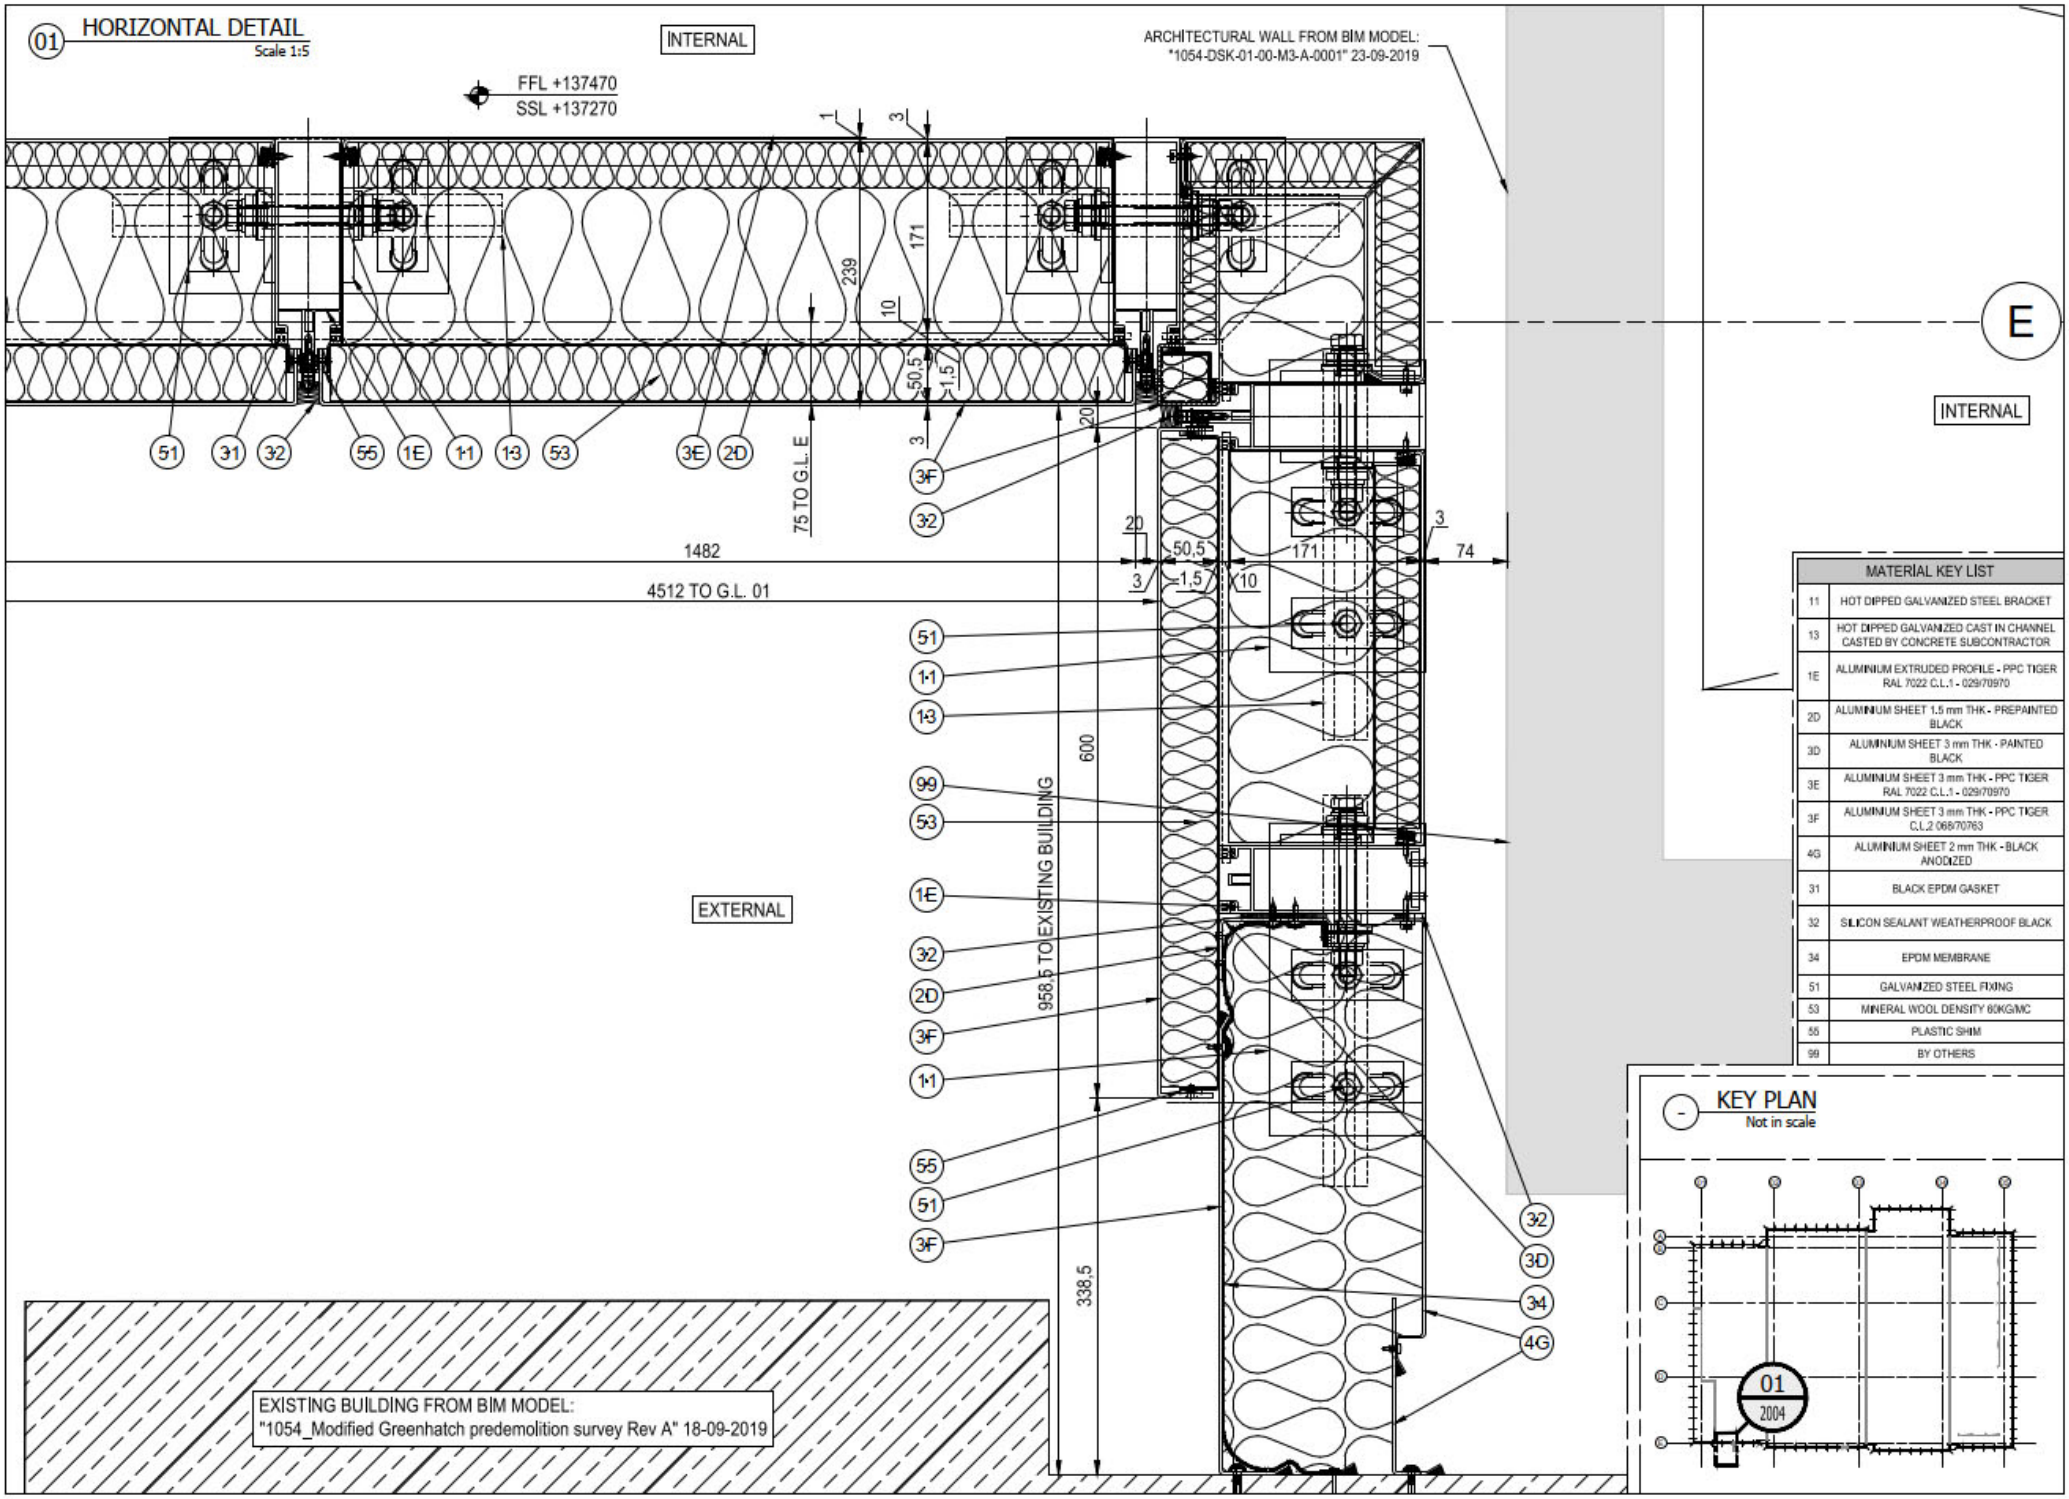

MATERIAL KEY LIST	
11	HOT DIPPED GALVANIZED STEEL BRACKET
13	HOT DIPPED GALVANIZED CAST IN CHANNEL CASTED BY CONCRETE SUBCONTRACTOR
1E	ALUMINIUM EXTRUDED PROFILE - PPC TIGER RAL 7022 C.L.1 - 029/70970
2D	ALUMINIUM SHEET 1.5 mm THK - PREPAINTED BLACK
3D	ALUMINIUM SHEET 3 mm THK - PAINTED BLACK
3E	ALUMINIUM SHEET 3 mm THK - PPC TIGER RAL 7022 C.L.1 - 029/70970
3F	ALUMINIUM SHEET 3 mm THK - PPC TIGER C.L.2 068/70763
4G	ALUMINIUM SHEET 2 mm THK - BLACK ANODIZED
31	BLACK EPDM GASKET
32	SILICON SEALANT WEATHERPROOF BLACK
34	EPDM MEMBRANE
51	GALVANIZED STEEL FIXING
53	MINERAL WOOL DENSITY 80KG/MC
55	PLASTIC SHIM
99	BY OTHERS