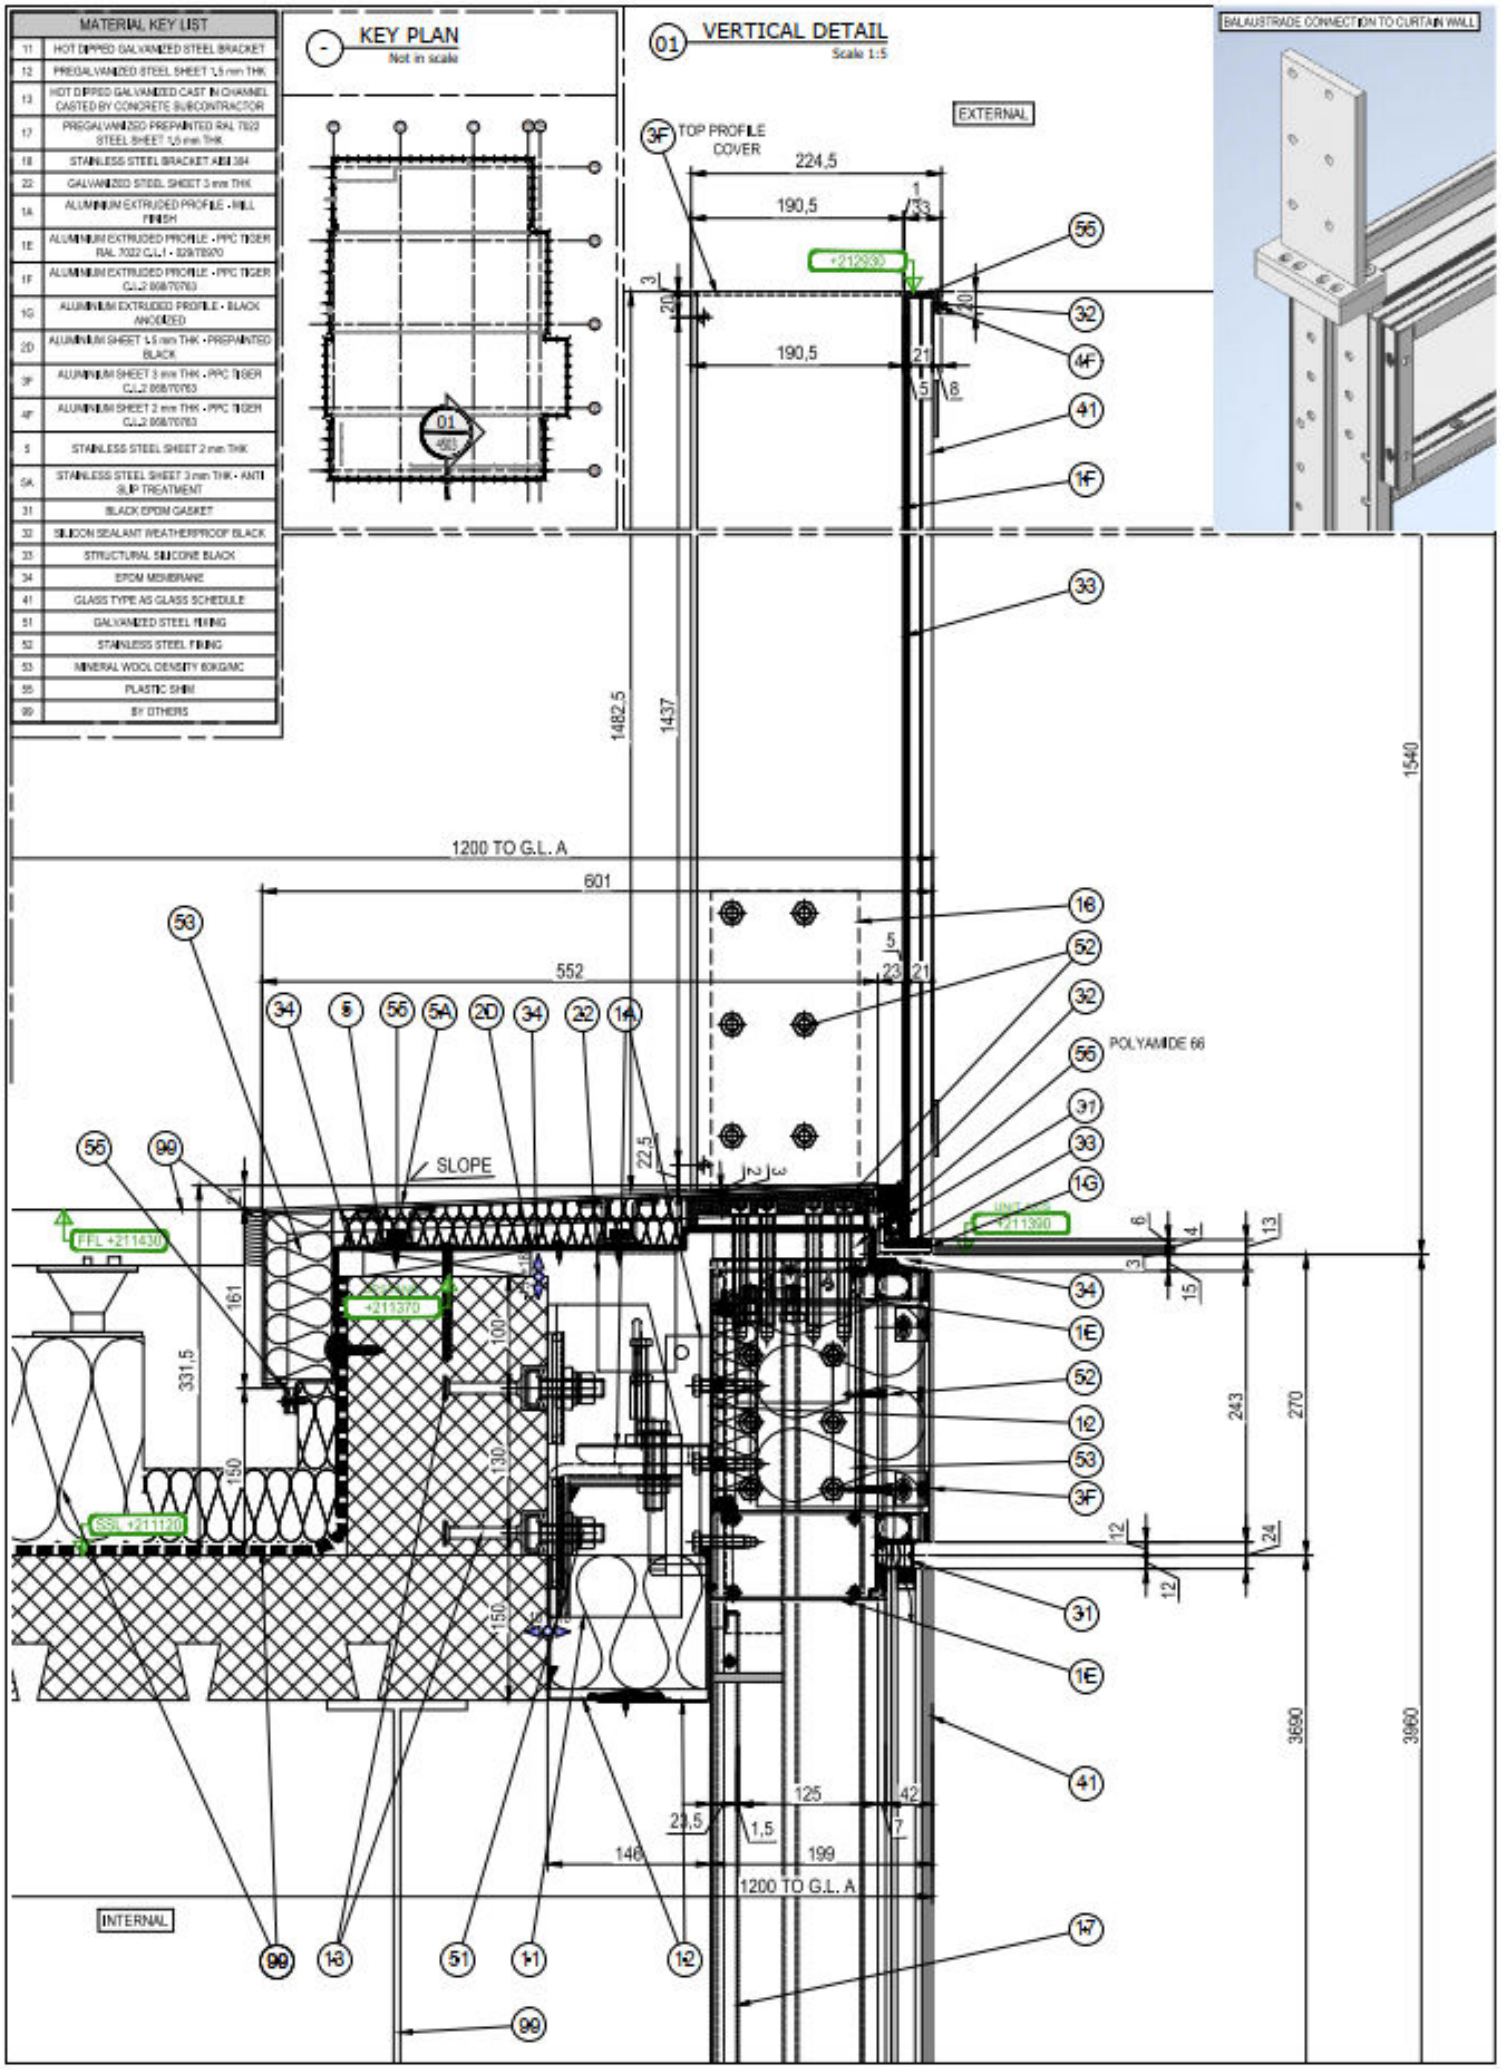MATERIAL KEY LIST	
11	HOT DIPPED GALVANIZED STEEL BRACKET
12	PREGALVANIZED STEEL SHEET 1,5 mm THK
13	HOT DIPPED GALVANIZED CAST IN CHANNEL CASTED BY CONCRETE SUBCONTRACTOR
17	PREGALVANIZED PREPAINTED RAL 7022 STEEL SHEET 1,5 mm THK
18	STAINLESS STEEL BRACKET AISI 304
22	GALVANIZED STEEL SHEET 3 mm THK
1A	ALUMINIUM EXTRUDED PROFILE - MILL FINISH
1E	ALUMINIUM EXTRUDED PROFILE - PPC TIGER RAL 7022 C.L.I - 829/70970
1F	ALUMINIUM EXTRUDED PROFILE - PPC TIGER C.L.2 808/70763
1G	ALUMINIUM EXTRUDED PROFILE - BLACK ANODIZED
2D	ALUMINIUM SHEET 1,5 mm THK - PREPAINTED BLACK
3F	ALUMINIUM SHEET 3 mm THK - PPC TIGER C.L.2 808/70763
4F	ALUMINIUM SHEET 2 mm THK - PPC TIGER C.L.2 808/70763
5	STAINLESS STEEL SHEET 2 mm THK
5A	STAINLESS STEEL SHEET 3 mm THK - ANTI SLIP TREATMENT
31	BLACK EPDM GASKET
32	SILICON SEALANT WEATHERPROOF BLACK
33	STRUCTURAL SILICONE BLACK
34	EPDM MEMBRANE
41	GLASS TYPE AS GLASS SCHEDULE
51	GALVANIZED STEEL FIXING
52	STAINLESS STEEL FIXING
53	MINERAL WOOL DENSITY 60KG/MC
55	PLASTIC SHIM
99	BY OTHERS